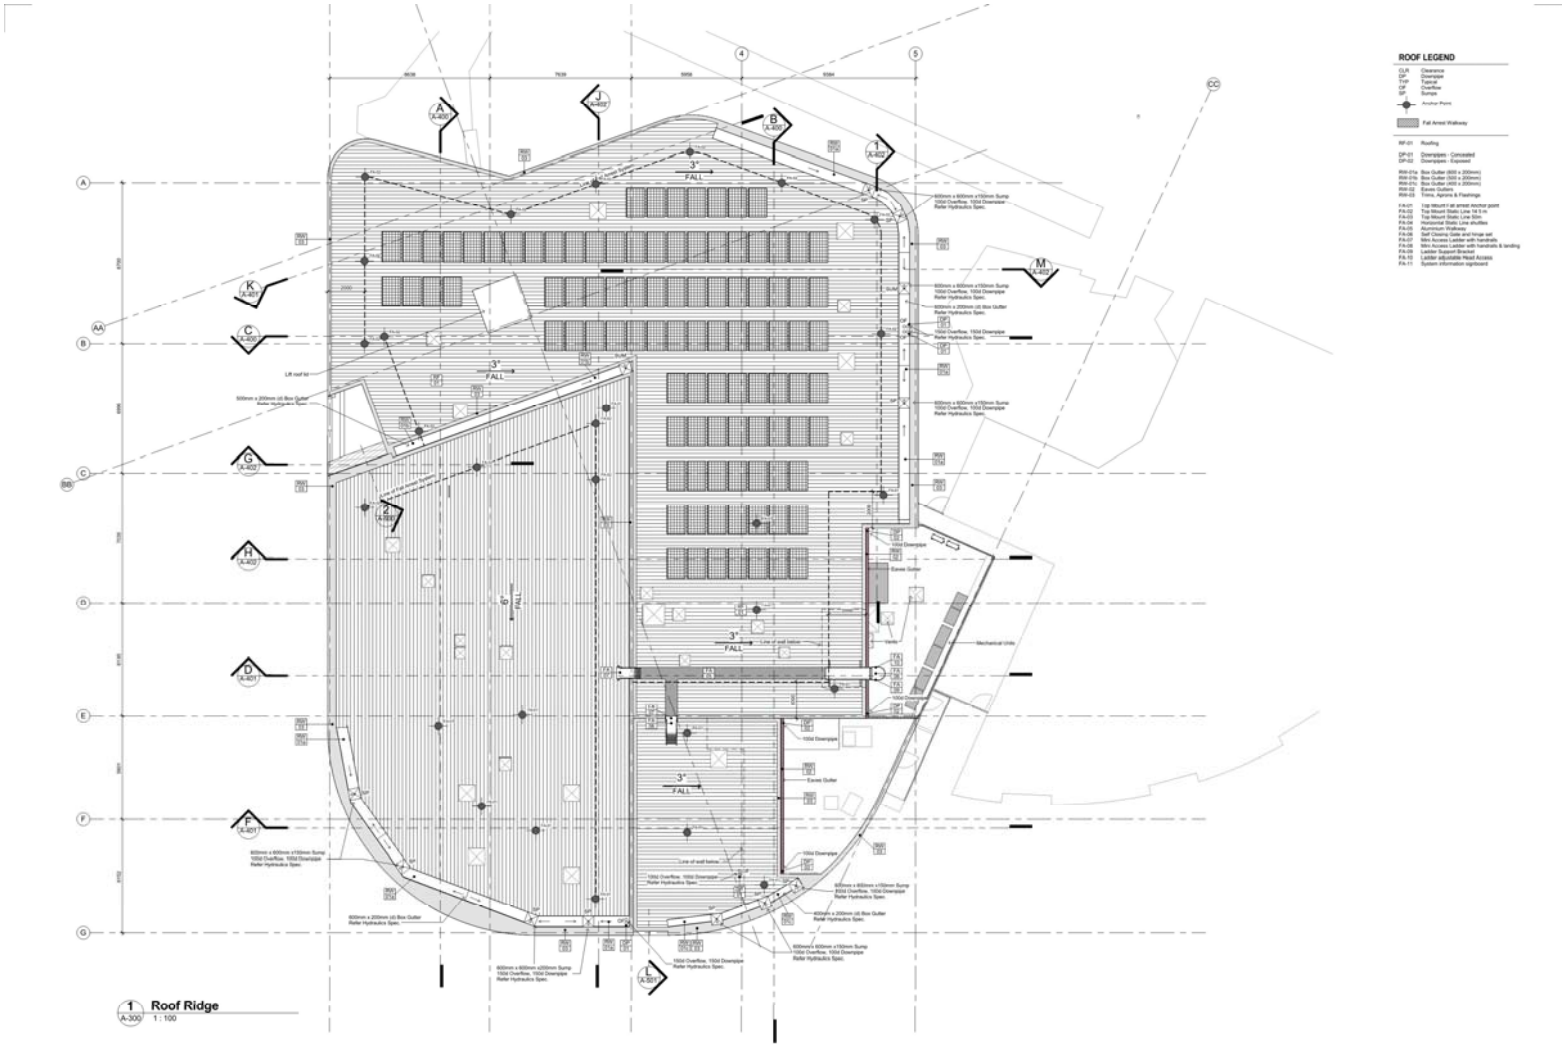Roof Plan