Delivered by LANDATA®, timestamp 30/08/2021 16:04 Page 1 of 1

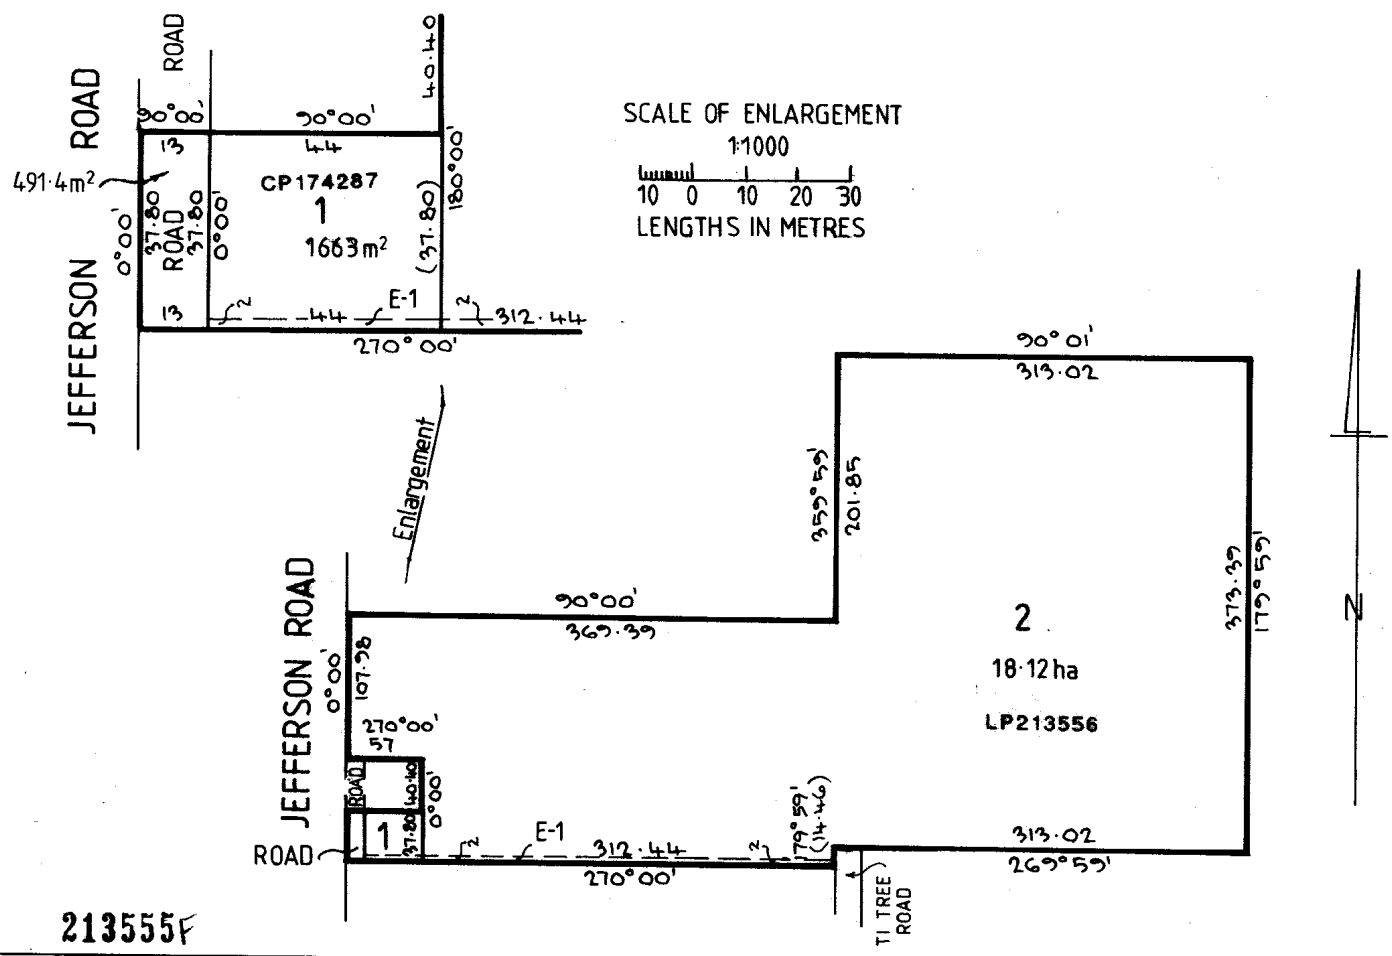


OFFICE USE ONLY

# LP 213555 F

EDITION 1

PARISH/~~TOWNSHIP~~/~~CHART~~

PARISH 1

## NOTATIONS

### LAND SUBJECT TO EASEMENT

NIL.

### LAND APPROPRIATED OR SET APART

ROADS WITHIN THE CONTINUOUS THICK LINES FOR WAY, DRAINAGE, SEWERAGE AND SUPPLY OF WATER, ELECTRICITY AND GAS.

E-1 DRAINAGE

### OTHER NOTATIONS

LOTS 1 & 2 WITH THE EXCEPTION OF THE LINES 90°01', 313·02, 179°59', 373·39 AND 269°59', 313·02 ARE THE RESULT OF THIS SURVEY.

TO BE COMPLETED WHERE APPLICABLE

THIS SURVEY HAS BEEN CONNECTED TO PERMANENT MARKS NOS:

IN PROCLAIMED SURVEY AREA NO.

THE LAND TO BE SUBDIVIDED IS SHOWN ENCLOSED BY THICK LINES

TITLE REF: C/T Vol 9325 Fol 080, Vol. 9844 Fol 575

LAST PLAN REF: LP 130570 (LOT 2)

## PLAN OF SUBDIVISION

COUNTY MORNINGTON

PARISH BUNYIP

CROWN ALLOTMENT 22 (PART)

NUMBER OF SHEETS IN PLAN : 1

NUMBER OF THIS SHEET : 1

SCALE: 50 0 50 100 150 — LENGTHS ARE IN METRES

ORIGINAL SCALE: 1:4000

SHEET SIZE: A3

OFFICE USE ONLY

LP213555F

VICTORIA

## CERTIFICATION BY SURVEYOR

AMENDMENTS

ROSS & WORTH
LAND & ENGINEERING SURVEYORS
68 QUEEN ST., WARRAGUL (056) 23 2257
CONTINGENT ST., TRAFALGAR (056) 33 1577

SURVEYORS REF 10700 (1)

## CERTIFICATE OF MUNICIPAL CLERK

MUNICIPALITY SHIRE OF PAKENHAM COUNCIL REF.

CERTIFICATE A

THIS PLAN ACCORDS WITH A PLAN

- SEALED BY THE COUNCIL UNDER SECTION 569B OF THE LOCAL GOVERNMENT ACT 1958 ON
- CONFIRMED BY THE PLANNING APPEALS BOARD ON
- AND A REQUIREMENT/NO REQUIREMENT PURSUANT TO SECTION 569E OF THE LOCAL GOVERNMENT ACT 1958 HAS BEEN MADE

DATE MUNICIPAL CLERK

CERTIFICATE B

THIS PLAN ACCORDS WITH A PLAN EXEMPTED FROM SUBDIVISION (3) OF DIVISION (5) OF PART XIX OF THE LOCAL GOVERNMENT ACT 1958 BY

- THE COUNCIL ON
- THE PLANNING APPEALS BOARD ON

DATE MUNICIPAL CLERK

OFFICE USE ONLY

APPROVED

PLAN APPROVED

AT

ON 13·1·89

(ASSISTANT) REGISTRAR OF TITLES

ONLY CERTIFICATE A OR CERTIFICATE B TO BE COMPLETED

- DELETE WORDS NOT APPLICABLE

TO 3